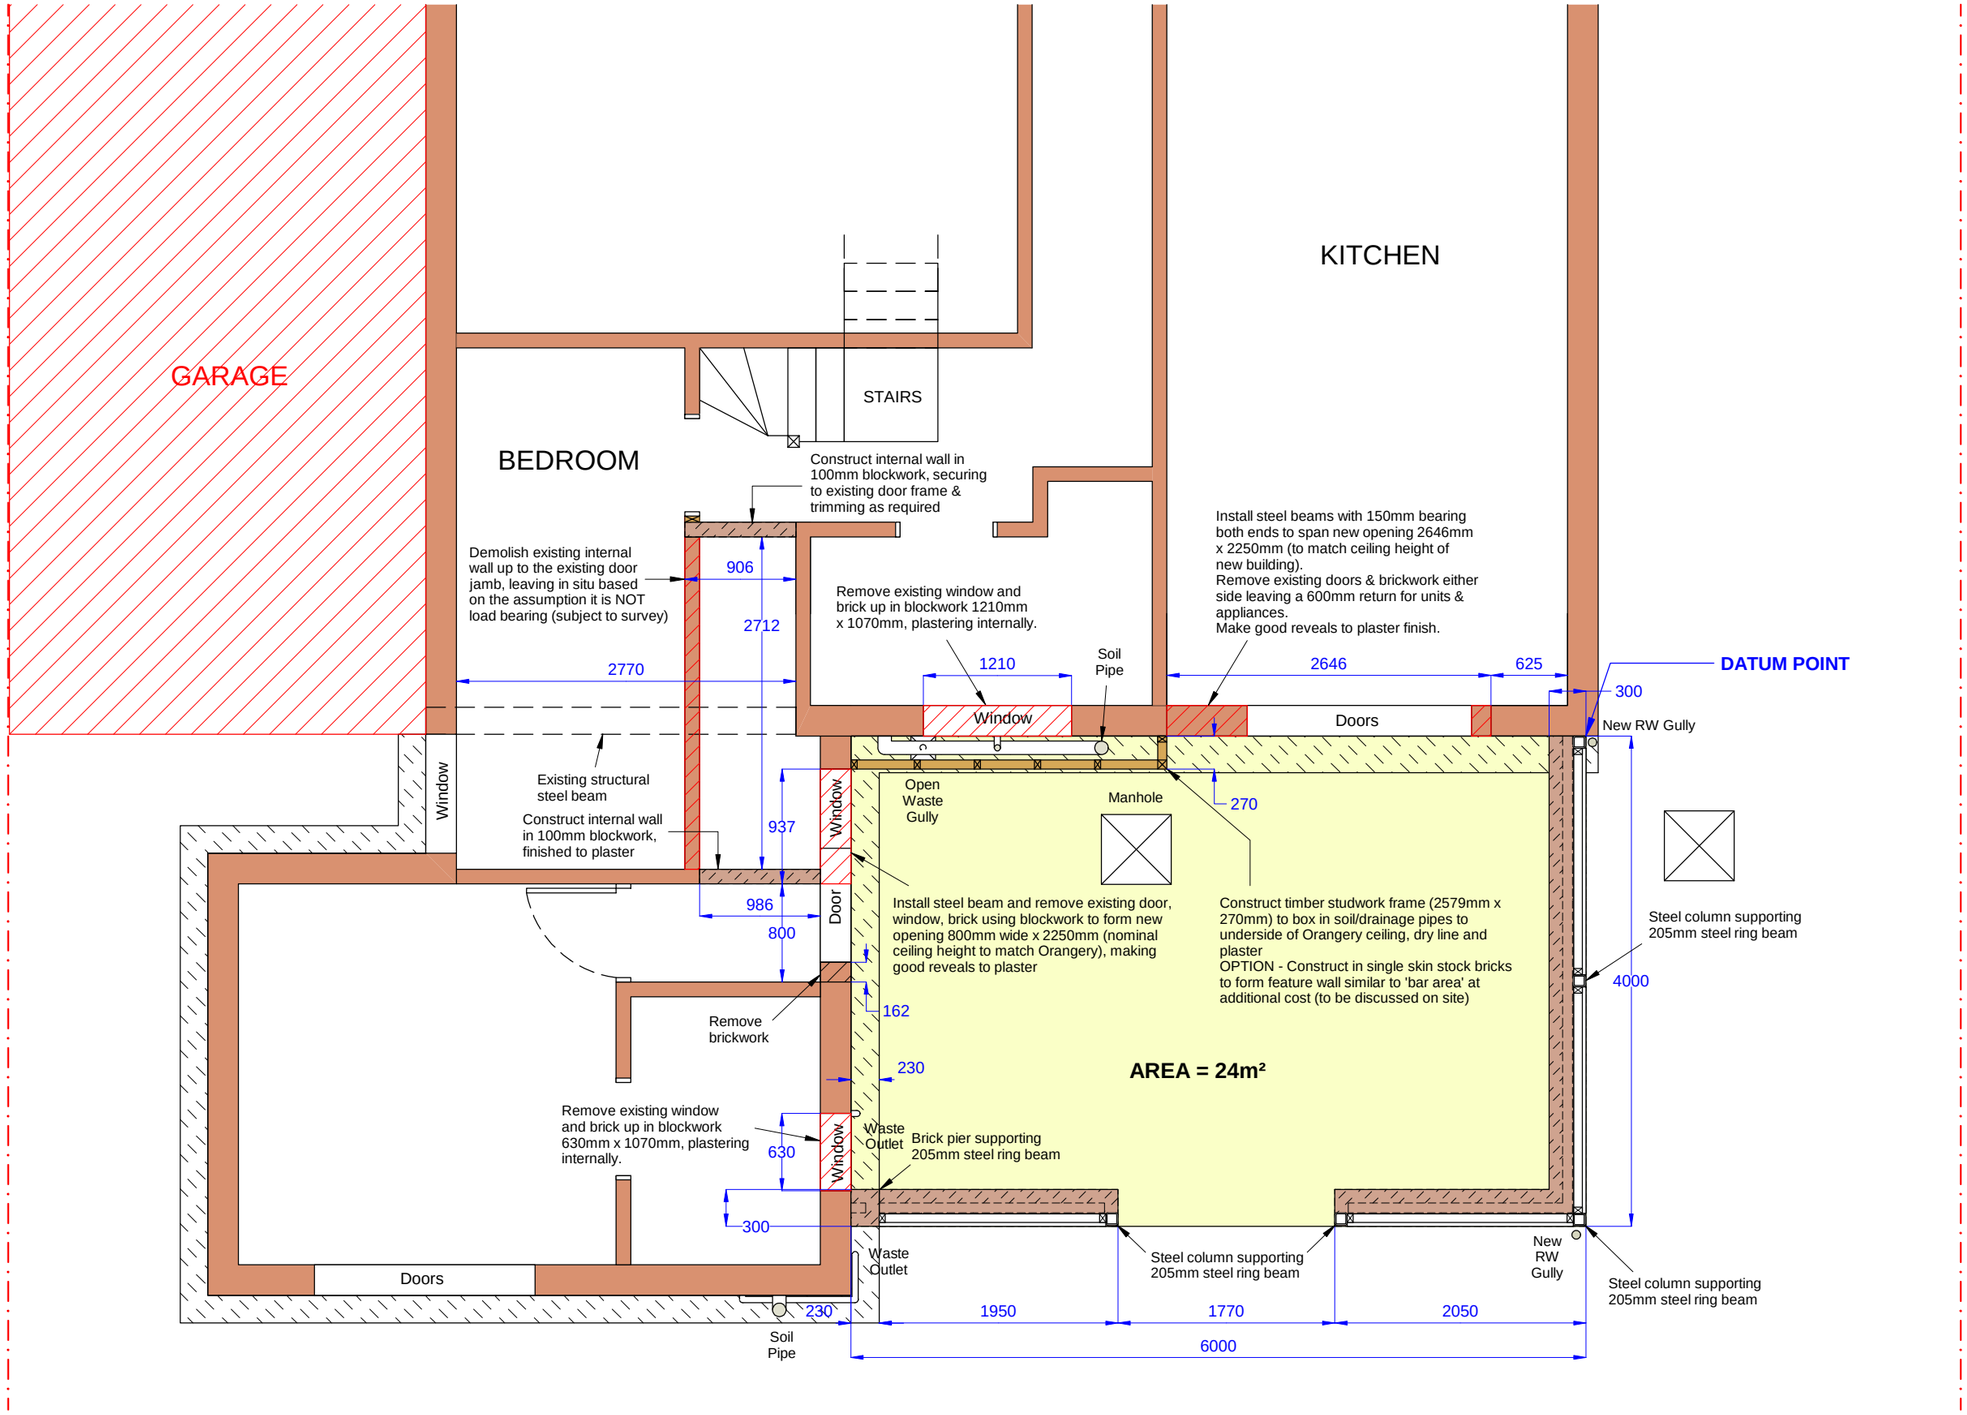

BASE PLAN

ALL DIMENSIONS ARE FOR GUIDANCE & PRESENTATION PURPOSES ONLY - Subject to Survey
Design & structural detail subject to calculations & review by building surveryor/engineer after confirmation of order for final approval and price adjustment